


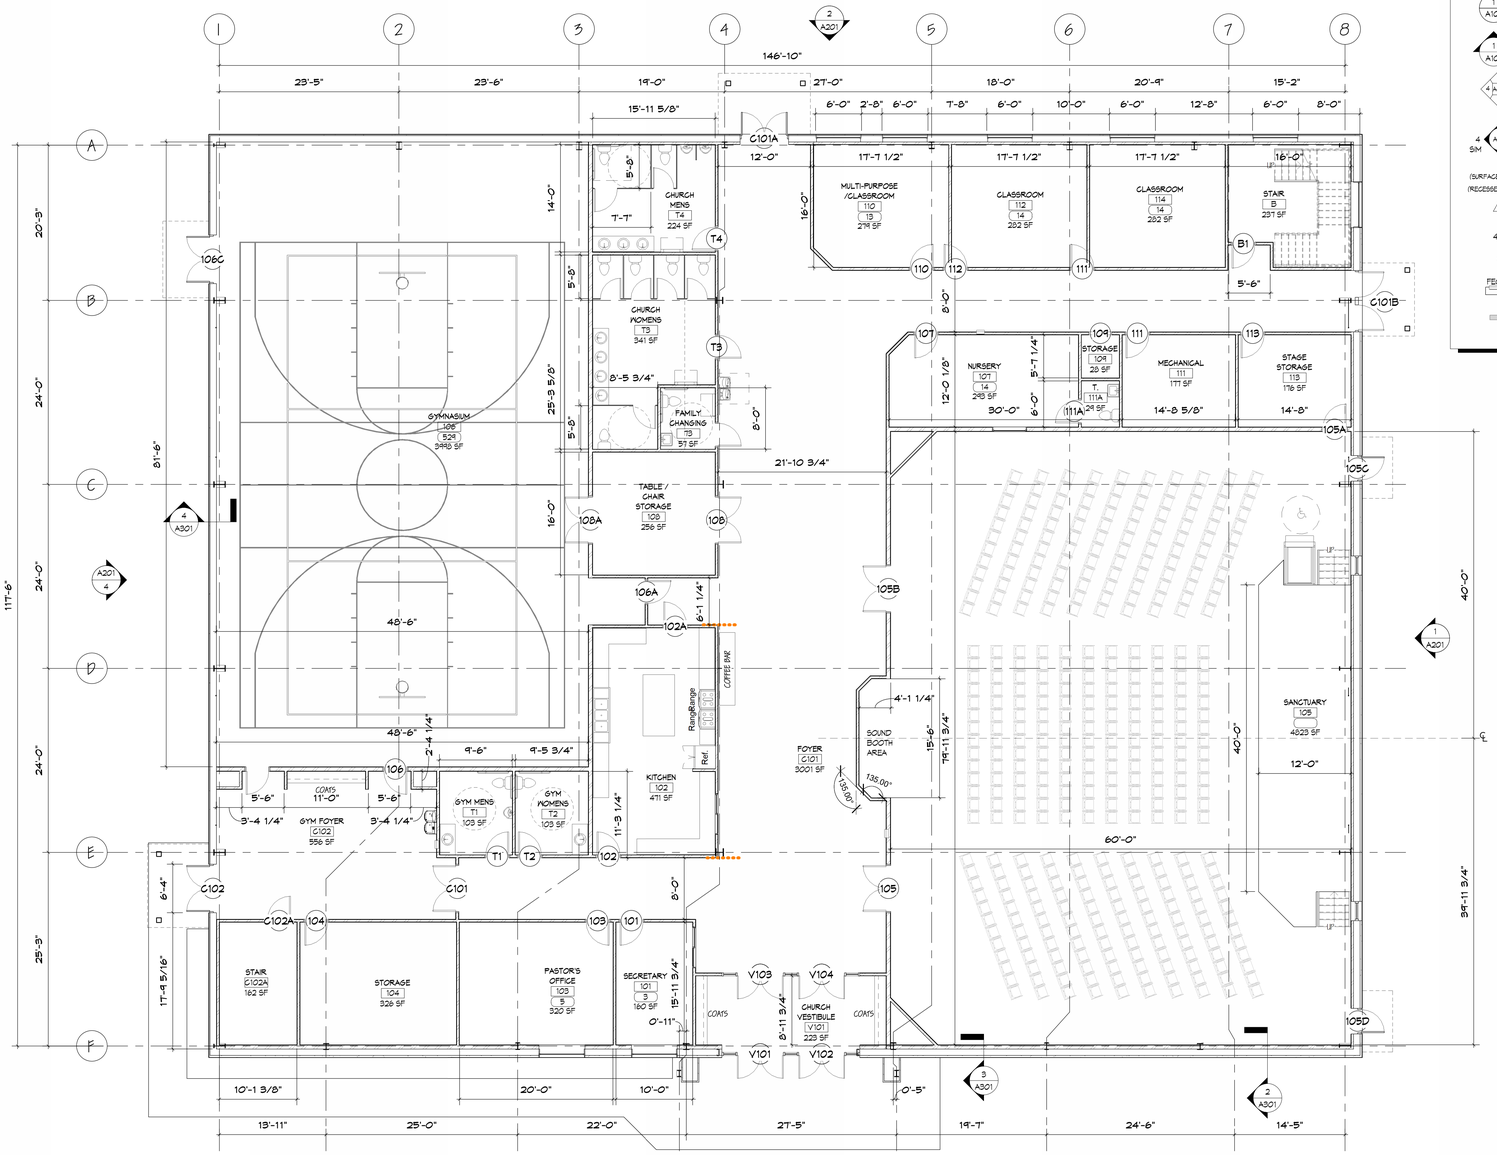

FIRST FLOOR PLAN

2 A101 SCALE: 1/8" = 1'-0"

FLOOR PLAN LEGEND

- DENOTES NEW GWB & METAL STUD PARTITION OR INFILL.
- DENOTES NEW CMU PARTITION OR INFILL.
- DENOTES EXISTING CONSTRUCTION TO REMAIN
- A3/2 — WALL TAG - DENOTES PARTITION TYPE. SEE DWG ___.
- 101 — DOOR TAG - DENOTES DOOR NUMBER. SEE DWG ___.
- A — WINDOW TAG - DENOTES WINDOW TYPE. SEE DWG ___.
- 1 A101 SIM — PLAN DETAIL - DENOTES PLAN DETAIL NUMBER & SHEET NUMBER.
- 1 A101 TYP — SECTION - DENOTES SECTION DIRECTION NUMBER & SHEET NUMBER.
- 1 4 A103 3 OPP — DENOTES CASEWORK ELEVATION & SHEET NUMBER.
- 4 A401 3 SIM — DENOTES INTERIOR ELEVATION & SHEET NUMBER.
- (SURFACE) (RECESSED) — DENOTES ELECTROMAGNETIC HOLD-OPEN. SEE 'E' DWGS.
- EX — DENOTES LOCATION OF EMERGENCY ESCAPE WINDOW.
- 4' TB — DENOTES TACK (TB) OR MARKER (MB) BOARD LENGTH. ALL BOARDS 48" HIGH, UNLESS NOTED OTHERWISE.
- FLOOR DRAIN, COORDINATE WITH 'P' DWGS.
- FEC FE — DENOTES FIRE EXTINGUISHER AND/OR CABINET. NOT TO EXCEED 150 FEET APART IN CORRIDORS.
- EP — DENOTES LOCATION OF ELECTRICAL PANEL.

MARCH ASSOCIATES
ARCHITECTS & PLANNERS, PC
258 Genesee Street, Suite 300
Utica, NY 13502
315.733.3344
marchassoc.com

ALTERATION OF THIS DOCUMENT EXCEPT BY A LICENSED DESIGN PROFESSIONAL, IS A VIOLATION OF NEW YORK STATE EDUCATIONAL LAW.

ABUNDANT LIFE CHURCH
NEW CONSTRUCTION
BOONVILLE, NY

NO	DESCRIPTION	BY	DATE
REVISIONS			

DATE	OCTOBER 1, 2026
DRAWN BY	BLS
CHECKED BY	SMM
SCALE	1/8" = 1'-0"
PROJECT NO.	26057

DRAWING TITLE
FIRST FLOOR PLAN

DRAWING NO.
A101